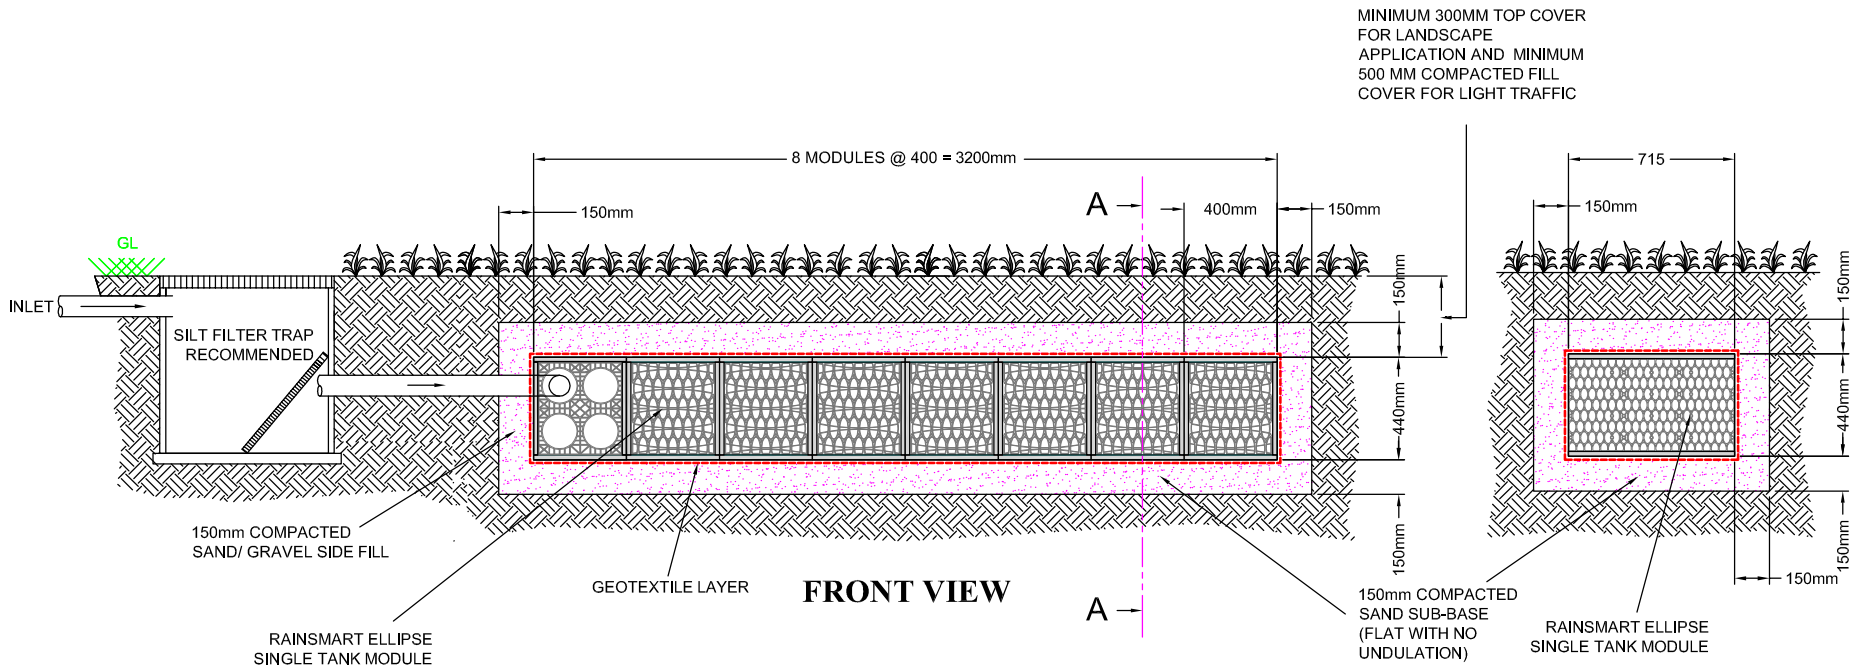

FRONT VIEW

SECTION A-A

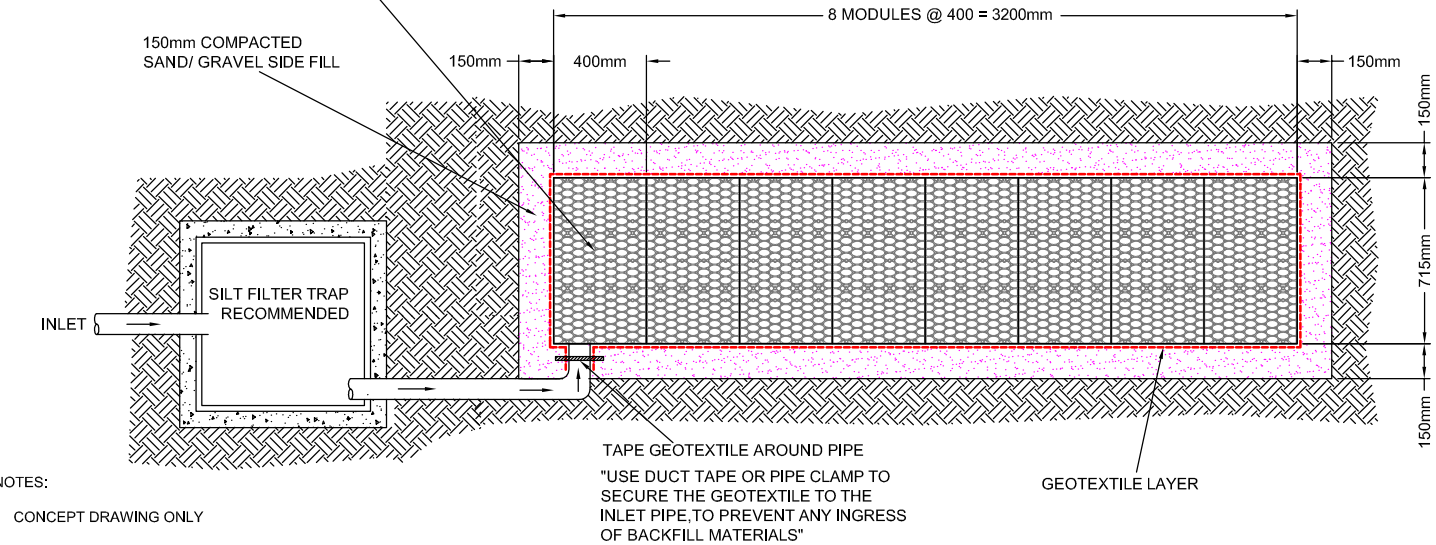

TOP VIEW

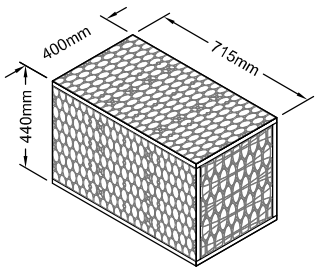

RAINSMART ELLIPSE SINGLE TANK MODULE

NOTES:

CONCEPT DRAWING ONLY

1. ALL STORAGE TANK DRAINAGE WORKS SHALL BE CARRIED OUT IN ACCORDANCE WITH THE SPECIFICATIONS, METHOD STATEMENTS AND RECOMMENDATIONS OF RAINSMART SOLUTIONS.
2. ALL LEVELS AND DIMENSIONS SHALL BE VERIFIED ON SITE PRIOR TO THE COMMENCEMENT OF ANY WORKS. ANY DISCREPANCIES SHALL IMMEDIATELY BE BROUGHT TO THE ATTENTION OF THE ENGINEER.
3. WE RECOMMEND THE USE OF A SILT FILTER TRAP ON ALL SOAKAWAYS.
4. REFER TO THE SEQUENCE OF WORK DOCUMENT FOR DETAILED INSTALLATION METHODOLOGY.

RAINSMART SOLUTIONS

A Smarter Way to Manage Stormwater...

RAINSMART SOLUTIONS

PBSL GROUP

NO.	DATE	REVISION	BY
01	19-AUG-09	ORIGINAL	BDM

TITLE

1 CUBIC METRE SOAKAWAY SHALLOW DIG OPTION-1 ELLIPSE SINGLE TANK MODULE 90003F

DRAWN BY LOGAN

CHECKED BY -

DRAWING NO : RS-EL-UK-002

SHEET 1 OF 1

ALL DIMENSIONS ARE IN mm.